



1 EXISTING WEST ELEVATION

SCALE 1:100

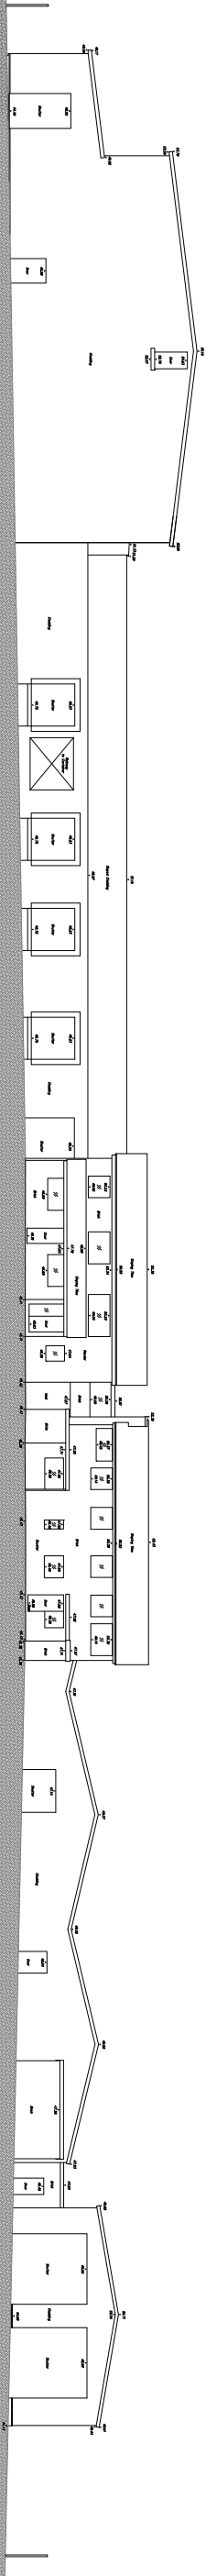


2 EXISTING EAST ELEVATION

SCALE 1:100

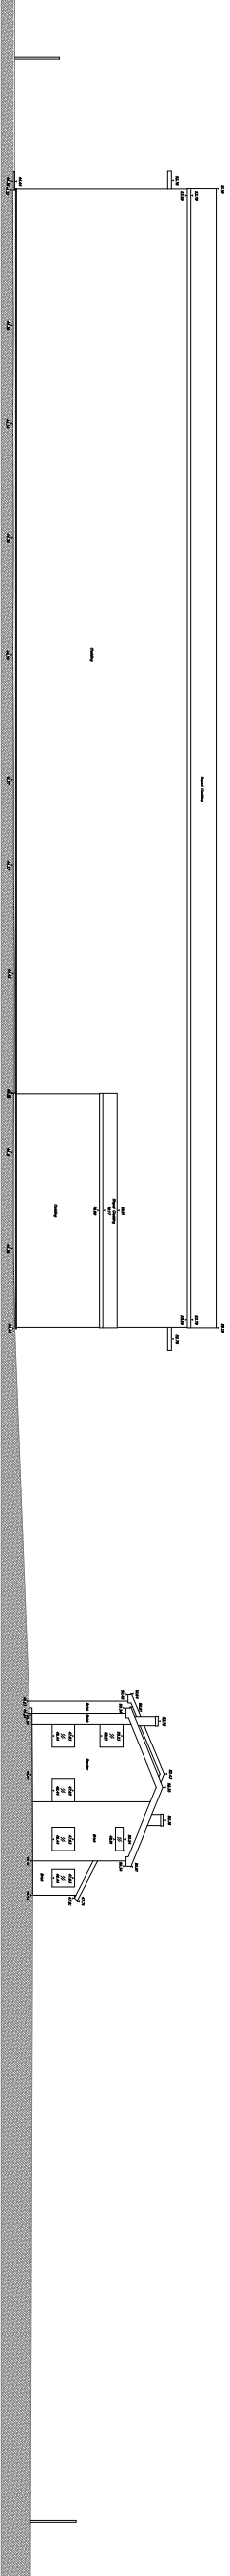

3 EXISTING SOUTH ELEVATION

SCALE 1:100

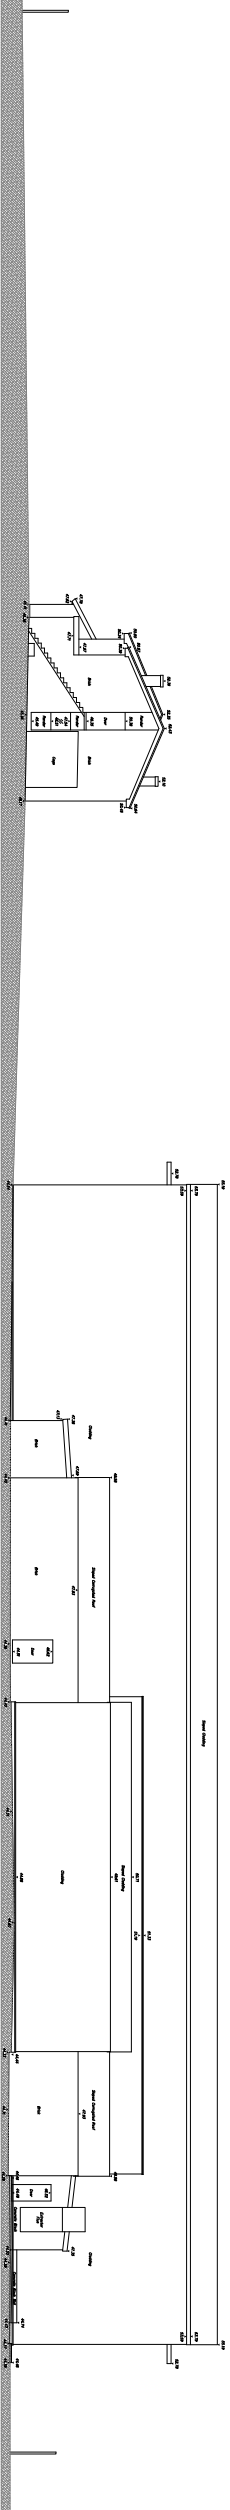

4 EXISTING NORTH ELEVATION

SCALE 1:100



| Idemity |      | Description |  | Rev | By | Check By |
|---------|------|-------------|--|-----|----|----------|
| Rev     | Date |             |  |     |    |          |

Project The  
NEW COLD STORE AND OFFICES WITH  
DRIVERS REST ACCOMMODATION  
CHURCH LANE  
THREE MILE CROSS  
READING  
RG7 1HB

Client  
PULLEYN TRANSPORT LTD

Status  
PLANNING

Scale  
1:200

Drawn By  
SJ

Checked By  
IDC

Date  
08/20/15

Drawing Title  
EXISTING ELEVATIONS

Job/Change No  
13615-102

Rev  
-

☐ THE HARRIS PARTNERSHIP, 79 HIGH STREET, THE OLD RECTORY, WIMBORNE, DORSET, DT9 9JL  
TEL: 01202 217029 FAX: 01202 211722  
☐ THE HARRIS PARTNERSHIP, WIMBORNE, DT9 9JL  
TEL: 01202 217029 FAX: 01202 211722  
☐ THE HARRIS PARTNERSHIP, WIMBORNE, DT9 9JL  
TEL: 01202 217029 FAX: 01202 211722

THE HARRIS PARTNERSHIP  
HARRIS PARTNERSHIP